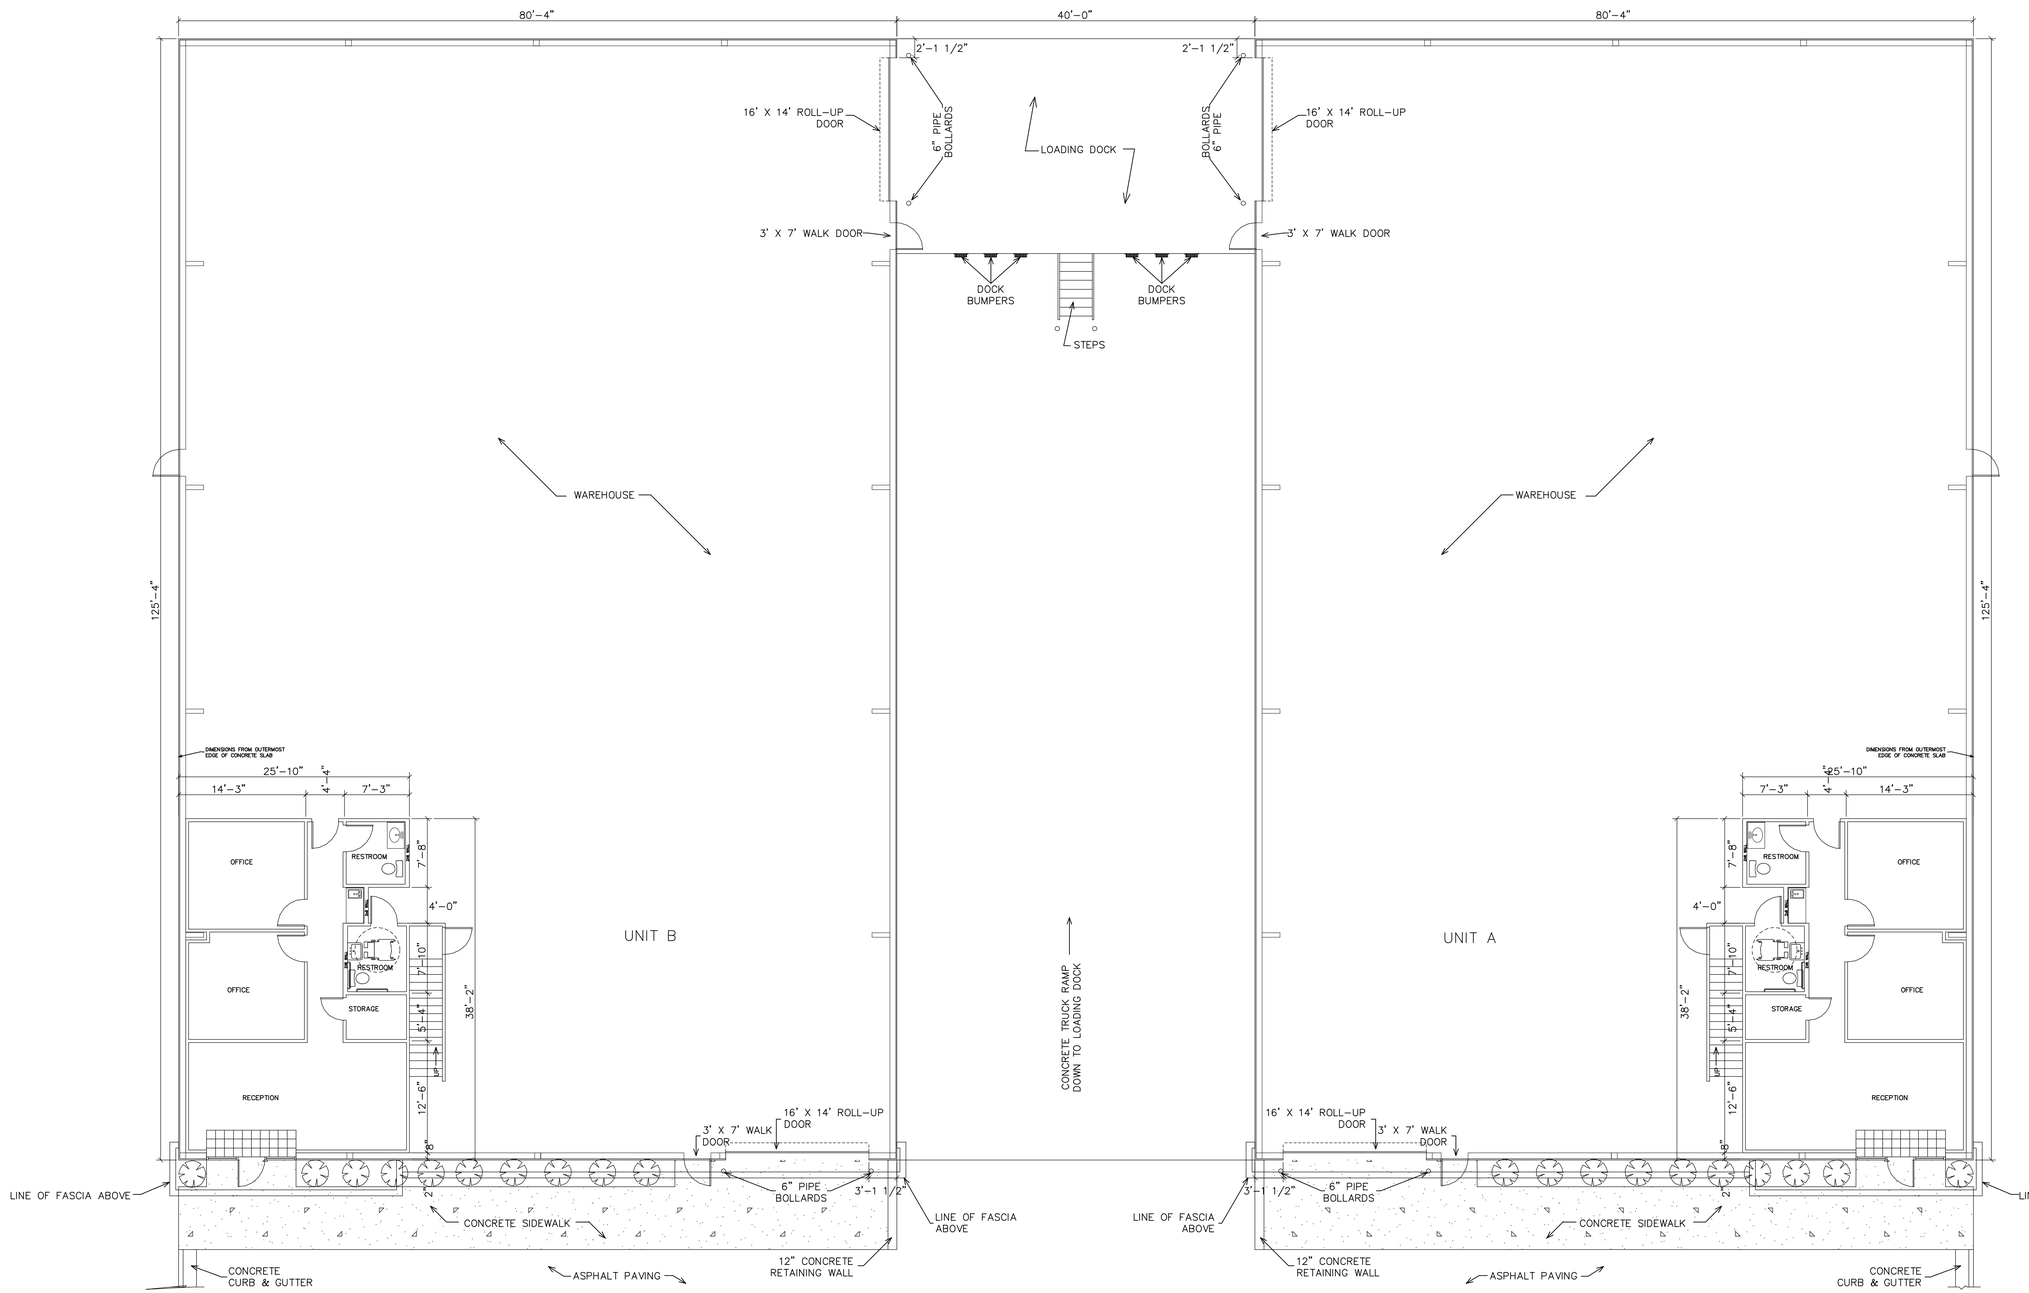

FLOOR PLAN

DAVID MAYNARD CONSTRUCTION, LLC
General Contractor
31 S. CENTER ST., P.O. BOX 10, WINDER, GA., 30680
PHONE (770) 867-1600 FAX (770) 867-7890

OFFICE/WAREHOUSE

LOT 13

TUCKER INDUSTRIAL PARK

REVISIONS

JOB NAME:
T113
DATE: 2/12/04
SCALE: 1/8" = 1'-0"
SHEET: 1 OF 3

A1